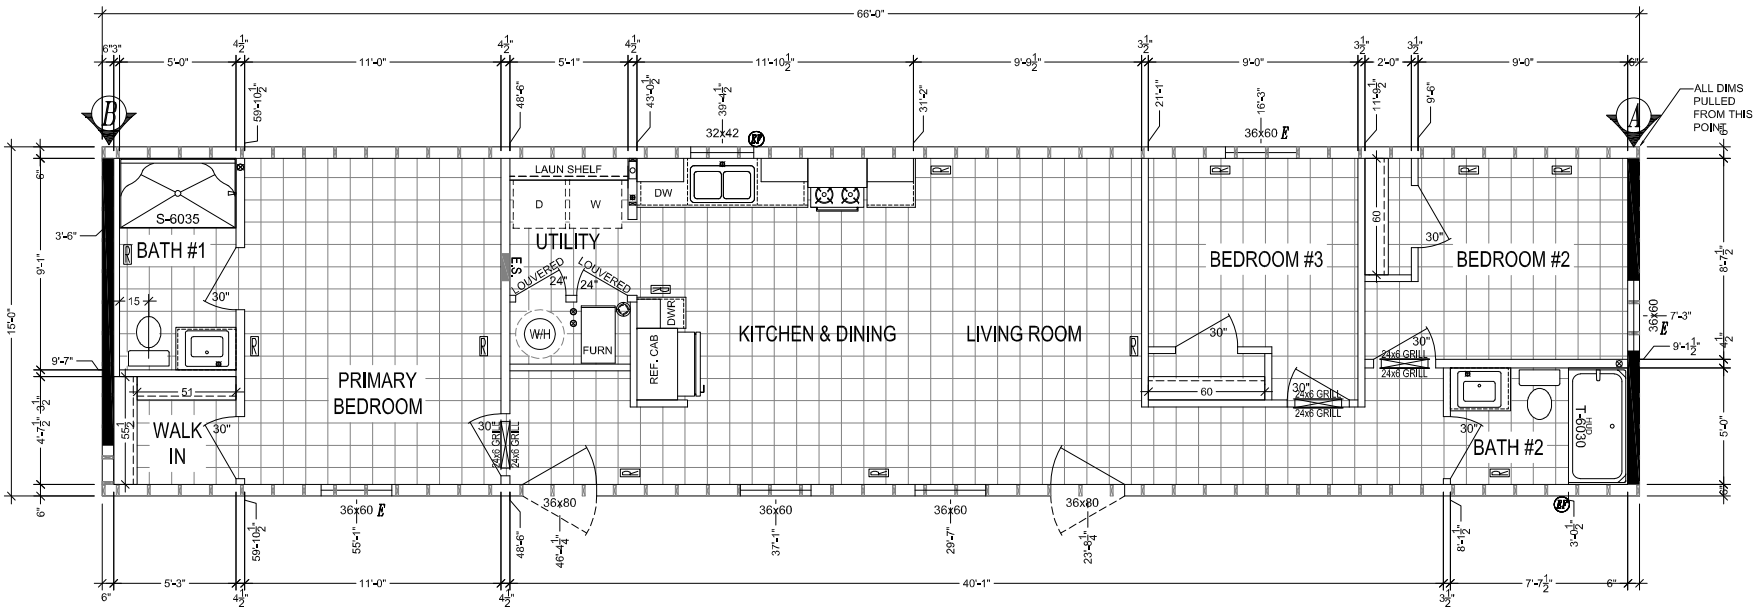

SERIAL #:	386414		
MODEL. #:	6616-SW022		
DRAWN BY:	HOWLEYS	DATE:	1/22/26
PG TITLE:	LAYOUT		
BUILT FOR:	PHIL'S HOME CENTER/STOCK		
ORDER #:	17415		

Window & Door Schedule

REF#: EW-3.4.1 & EW-3.11

CALL OUT ID	Egress Opening	Side Wall Header	# of Sill Plates	# of Jack Studs	HUD # of Jamb Studs
Windows					
24x36	21.375x14.875	(1) 6x2 SPF	1	N/A	1
32x36	29.375x14.875	(1) 6x2 SPF	1	N/A	1
54x36	N/A	(3) 2x6 #2 SPF	1	1	2
36x60	33.375x26.875	(1) 6x2 SPF	1	N/A	1
36x72	33.375x32.875	(1) 6x2 SPF	1	N/A	1
Exterior Doors					
36x80		(1) 6x2 SPF	N/A	N/A	1
72x80		(3) 2x6 #2 SPF	N/A	1	2
74x80		(3) 2x6 #2 SPF	N/A	1	2

NOTE:
- ALL STUDS TO BE STUD GRADE UNLESS OTHERWISE NOTED.
- COLUMN STUDS - REF #: MW-4.5 & MW-4.5.1
- RIDGE BEAMS - REF #: MW-3.0.2, MW-3.0.3 & MW-3.6

TITLE: 25-6616-SW022

DRAWN BY:	XXXXXXXXXX	DATE:	1/22/26
SERIES:	XXXXXXXXXX	LAST REVISED:	1/22/26
SCALE:	XXXXXXXXXX	CALC REF:	XXXXXXXXXX

8/29/2011 10:52 AM 386414.dwg

CMH MANUFACTURING WEST
Clayton Middlebury - Plant 983
437 N. Main Street, Middlebury, IN 46540
PH: 574.825.7500 FAX: 574.825.7589

SHEET: 386414